# 404C WALL CLEARING SUMMARY

## SURVEY DATA AS OF 8 OCT 2009

GRAPHIC SCALE
100 50 0 100 200FT
SCALE: 1" = 100'

N

ESTELLE CANAL

HARVEY CANAL

ALGIERS CANAL

GIWW

LEGEND

10' OFFSET CLEARING LIMIT
404C EASEMENT
CLEARING LINE 8 OCT

AREA 1 = 550 SF
AREA 2 = 271 SF
AREA 3 = 21 SF
AREA 4 = 114 SF
AREA 5 = 785 SF
AREA 6 = 9 SF

AREA A = 6,372 SF
AREA B = 1,330 SF

CLEARING LINE (8 OCT)

10' O.S. CLEARING LIMIT

EASEMENT LINE

ADDITIONAL UNUSED
AREA = 28,794 SF (0.66 ACRES)

AREA SUMMARY

ALL INCLUSIVE 10' WIDE BUFFER ZONE = 38,799 SF (0.89 ACRES)
ENCROACHMENT INTO BUFFER ZONE = 7,702 SF (0.18 ACRES) (AREAS A,B)
UNDISTURBED BUFFER ZONE = 31,077 SF (0.71 ACRES)
ENCROACHMENT INTO ESA = 1,750 SF (0.04 ACRES) (AREAS 1-6)

DISTURBED AREA ALLOWED BY PERMIT = 9.7 ACRES
LESS AREA PROVIDED BY NON DISTURBED BUFFER ZONE
INCLUDING DEDUCTION FOR ENCROACHMENT = 0.67 ACRES
TOTAL DISTURBED AREA = 9.03 ACRES

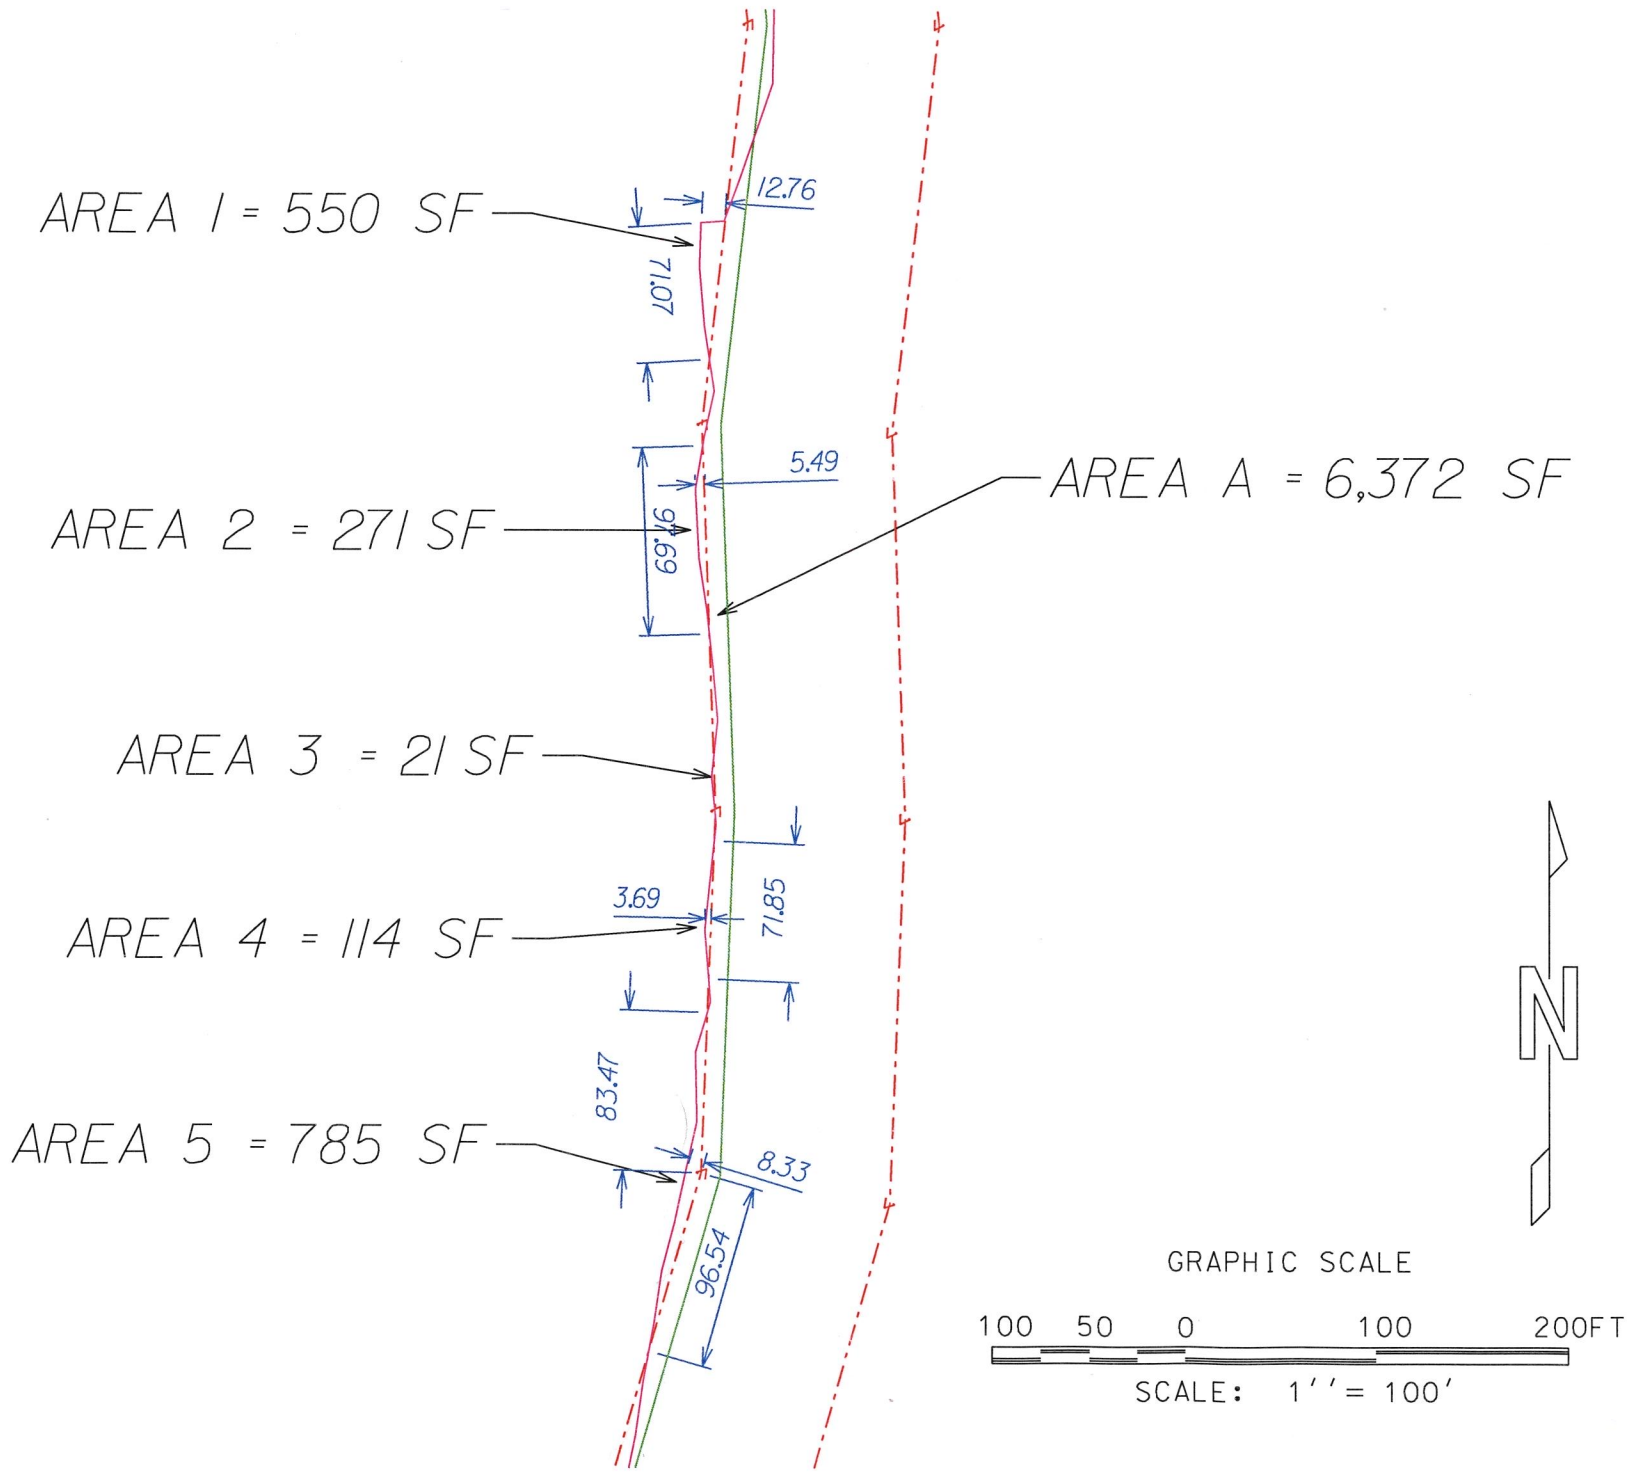





GRAPHIC SCALE

100 50 0 100 200FT

SCALE: 1'' = 100'